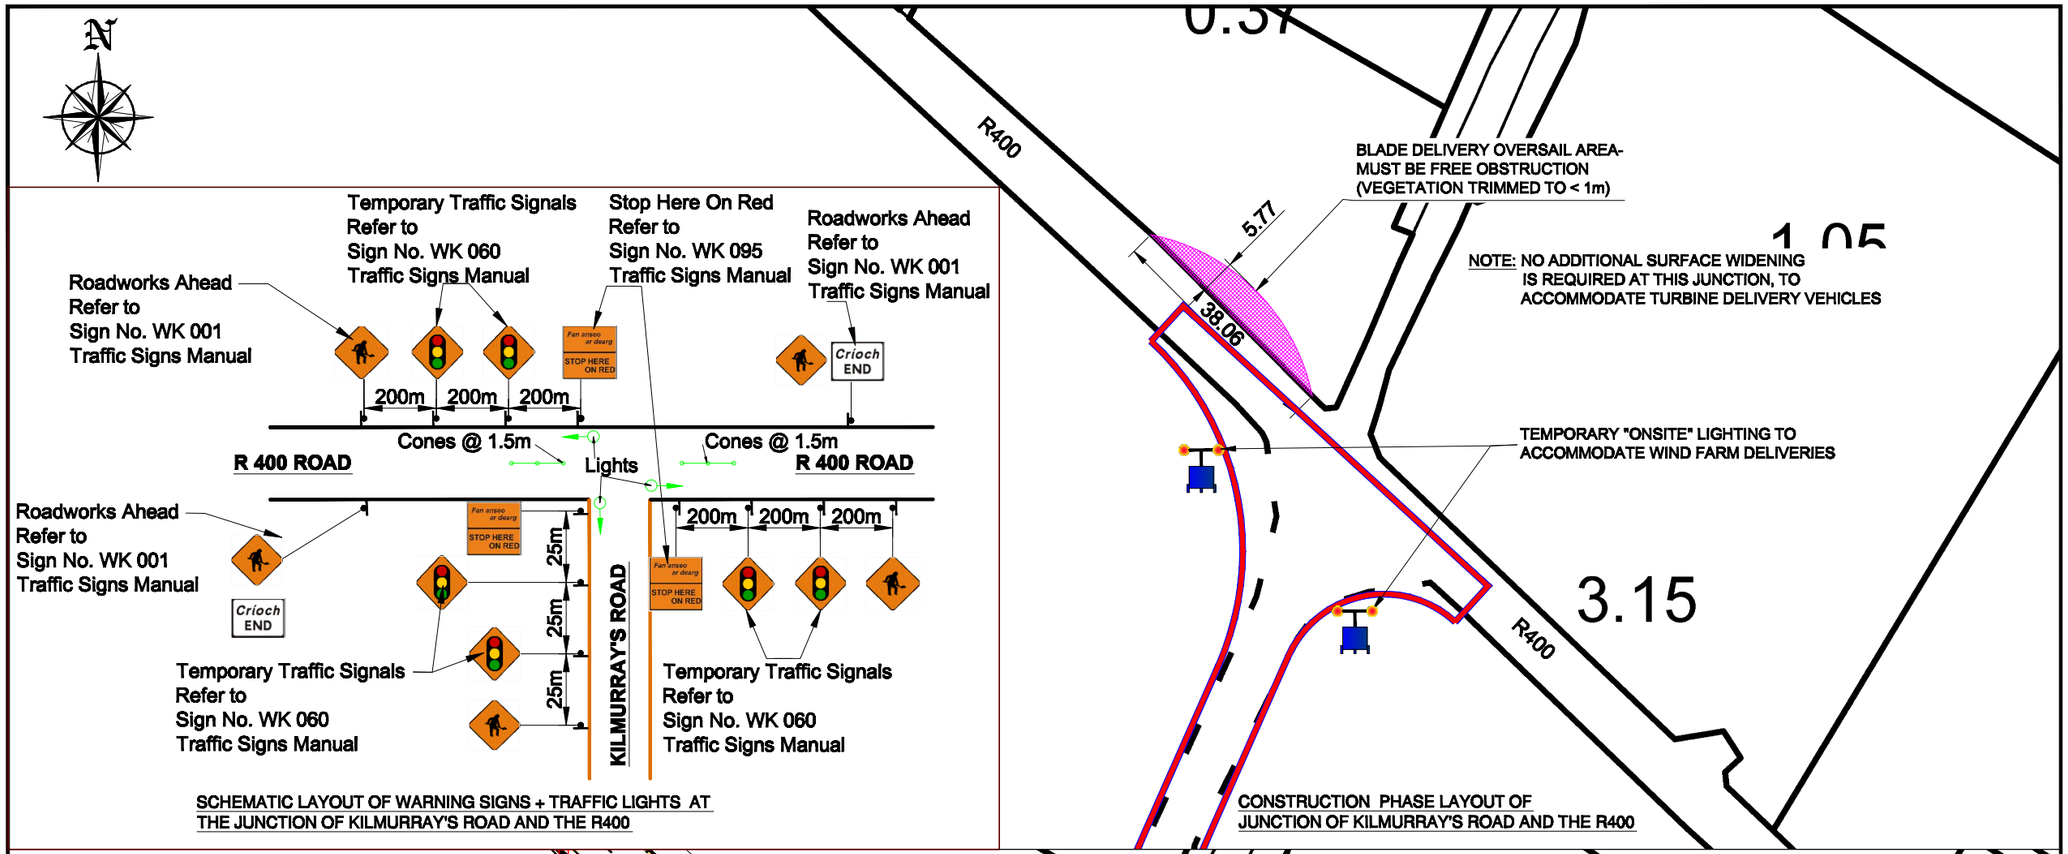

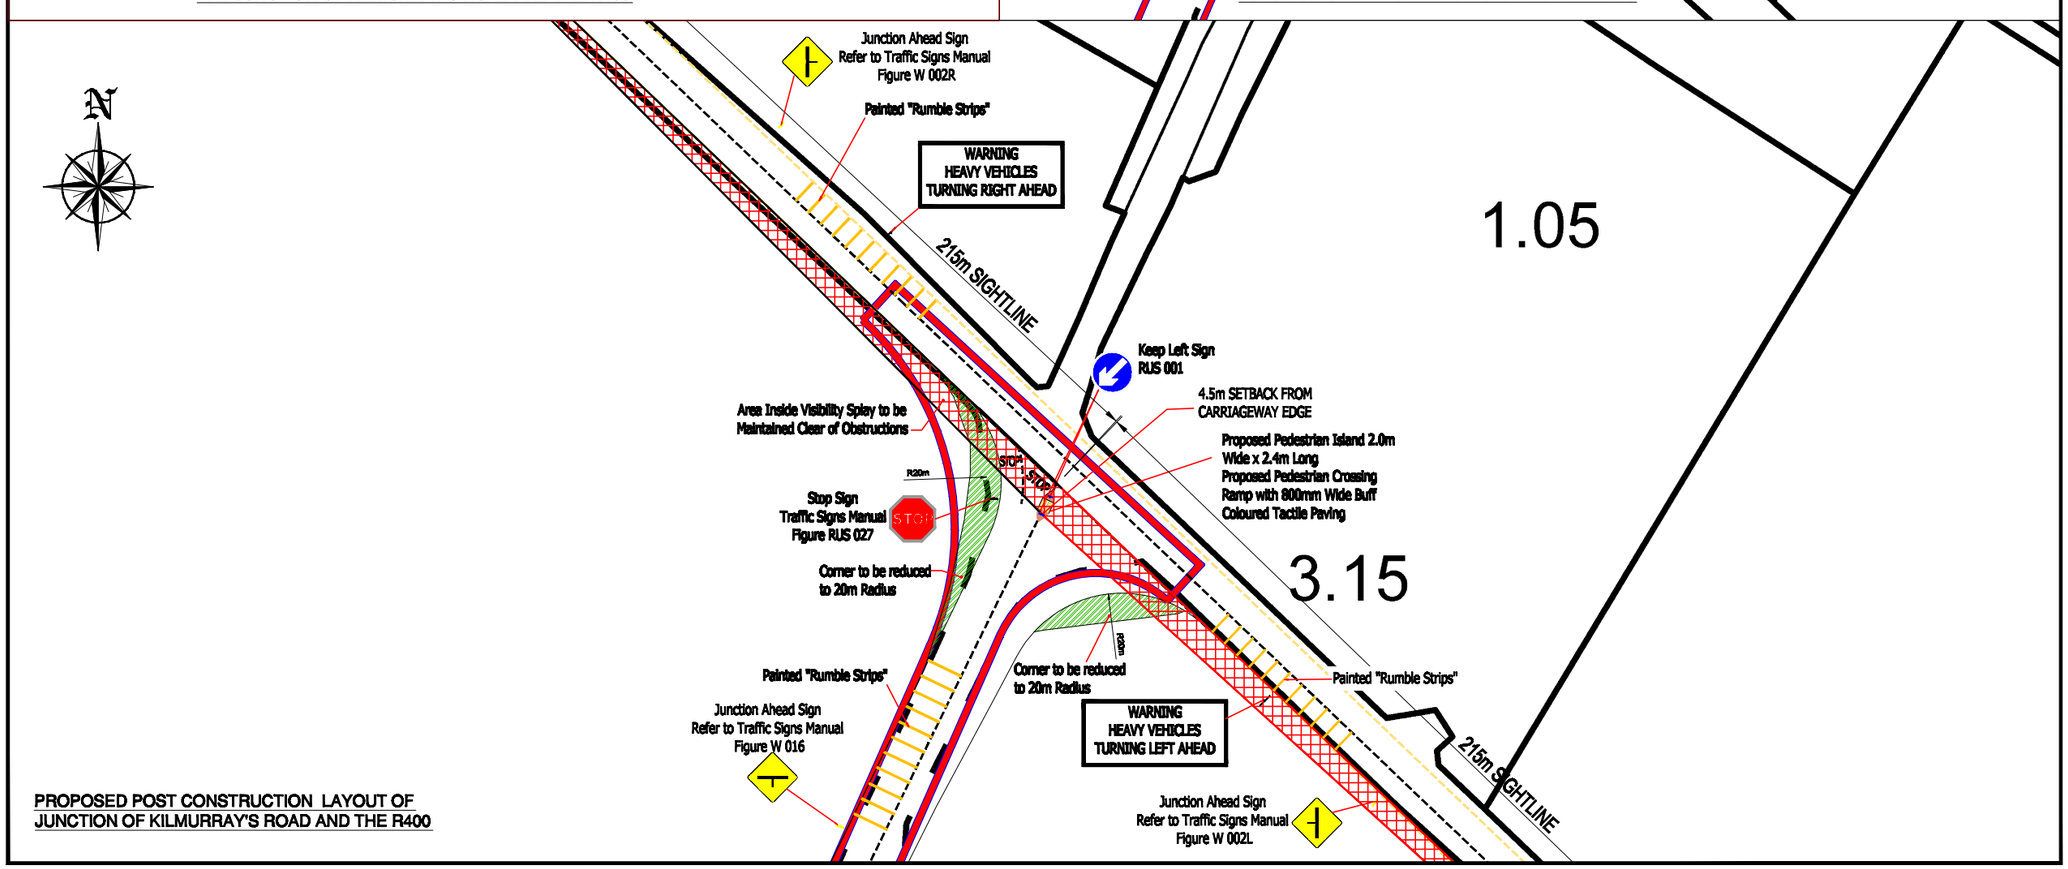

PROPOSED POST CONSTRUCTION LAYOUT OF
JUNCTION OF KILMURRAY'S ROAD AND THE R400

Notes

1. FIGURED DIMENSIONS ONLY TO BE TAKEN FROM THIS DRAWING.
2. ALL DRAWINGS TO BE CHECKED BY THE CONTRACTOR ON SITE.
3. ENGINEER TO BE INFORMED OF ANY DISCREPANCIES BEFORE ANY WORK COMMENCES.
4. ALL LEVELS REFER TO ORDNANCE DATUM (MALIN HEAD).

LEGEND:

- Landholding Outline Shown Thus...
- Proposed Site Outline Shown Thus...
- Proposed Road Outline Shown Thus...
- Proposed Blade Delivery Oversail Area Shown Thus...

rev.	modifications	by	chkd	date
file				

Client
GREEN WIND ENERGY GROUP.

Project
YELLOW RIVER WIND FARM,
COUNTY OFFALY.

Stage
PLANNING

Title
JUNCTION DETAIL-
KILMURRAY'S ROAD - R400 JUNCTION

Scale
1:1,000 @ A3

Surveyed	Prepared By	Checked	Date
	D. Gallfoyle	N. Carr	Nov 2013

© COPYRIGHT OF
JENNINGS O'DONOVAN & PARTNERS
CONSULTING ENGINEERS,
FINISKLIN,
SLIGO,
IRELAND.
TEL. +353 (0)71 916 1416.
FAX. +353 (0)71 916 1080.
Email: info@jodireland.com

Job Ref:	Drawing Ref:	Revision:
4909	4909 - HRA - 200	